
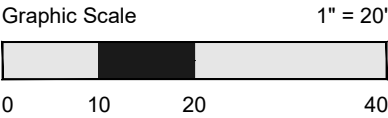



1. The land boundary survey shown hereon is based on a current field survey performed on December 22, 2021 and in combination with the plat(s) and / or deed(s) referenced herein. This survey was prepared without the benefit of a title report and is intended to only show easements that are described on the plat of record unless otherwise noted.
2. This property does fall within a Special Flood Hazard Area as shown on the FEMA NFIP FIRM for the city of Chesapeake, Virginia. Community Panel Number: 510034 0037 D Dated: December 16, 2014 This property falls within flood zone(s): AE(7)

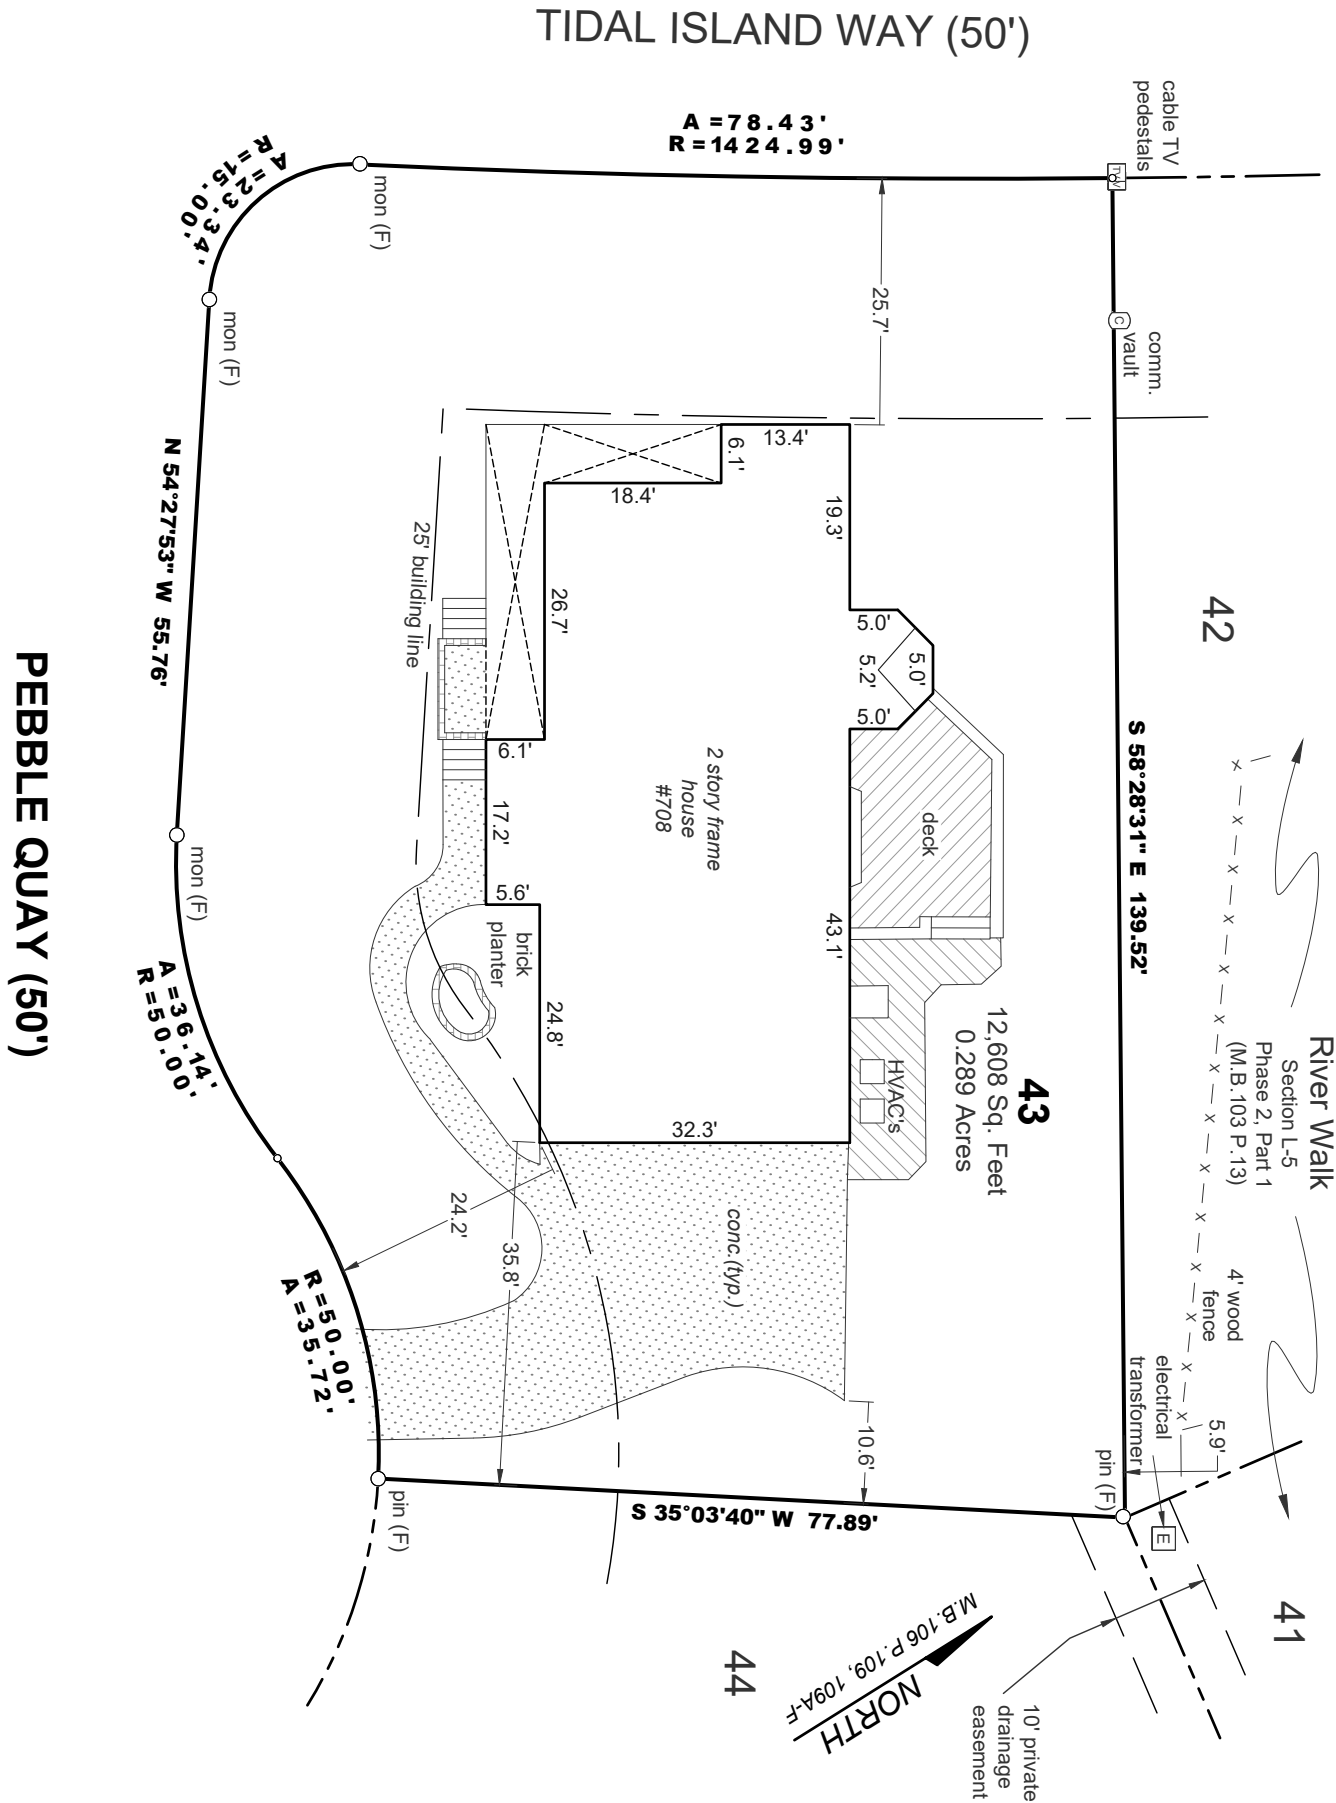

DKT Associates
LAND SURVEYORS

1100 Granby Street, Suite 100
Norfolk, Virginia 23510

Tel. (757) 588-5888 www.DKTAssociates.com
Fax (757) 588-5880 dktassociates@gmail.com

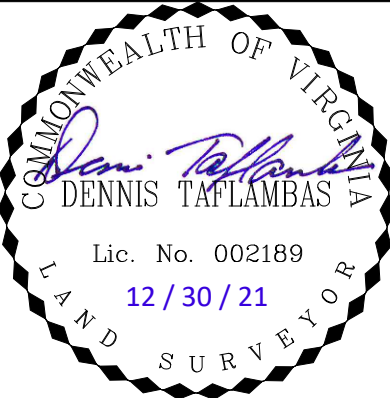

PHYSICAL SURVEY

Lot 43
RIVER WALK
SECTION L-5, PHASE 2, PART 2
(M.B. 106 P. 109, 109A-F)

Chesapeake, Virginia

December 30, 2021

For: Luis Rodriguez & Carmen Rodriguez

Job Number 25307
Field Book 358/80
Field Crew MJB
Drawn By JH
Reviewed DT

Drawing Scale 1" = 20'
Paper Size Legal
Revised --
Sheet 1 OF 1